362 WALLACE AVE

A0487/14TEY

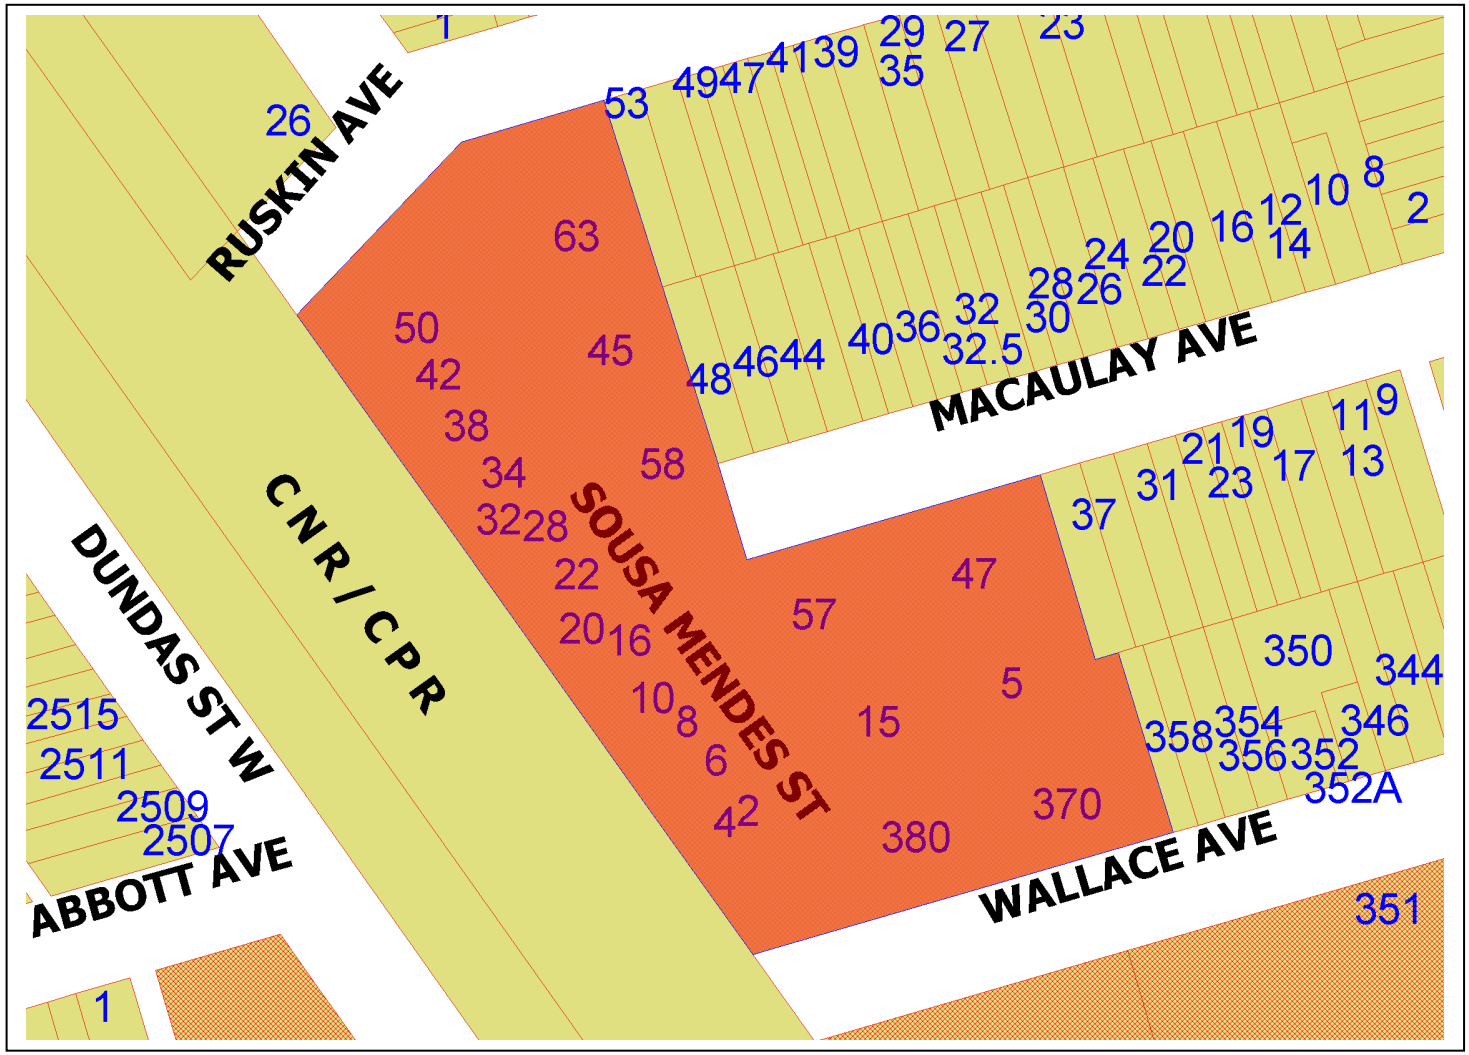

City of Toronto

Author

Committee of Adjustment

Date: Jun,26 2014

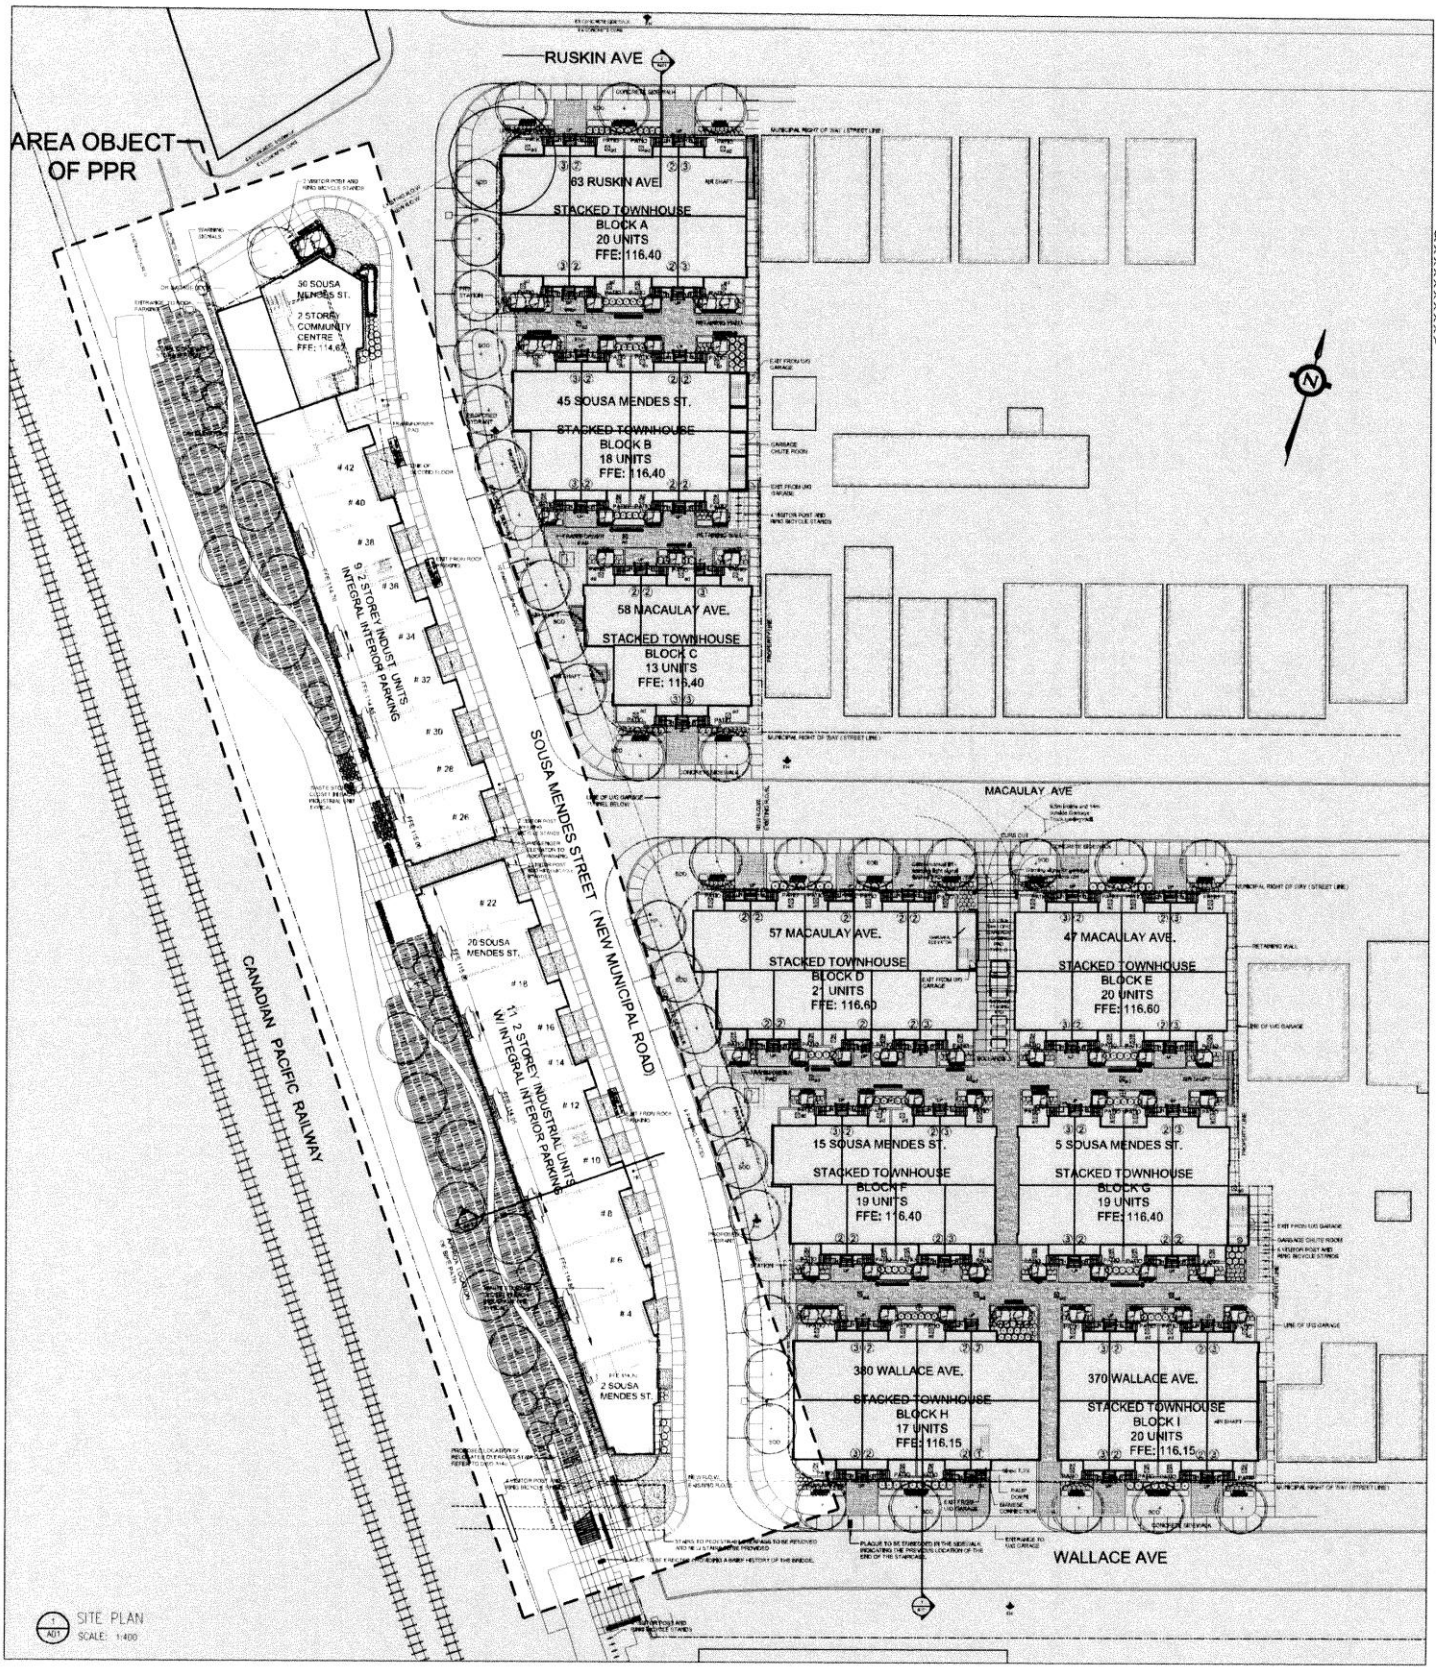

SITE PLAN – 362 WALLACE AVE (A0487/14TEY)